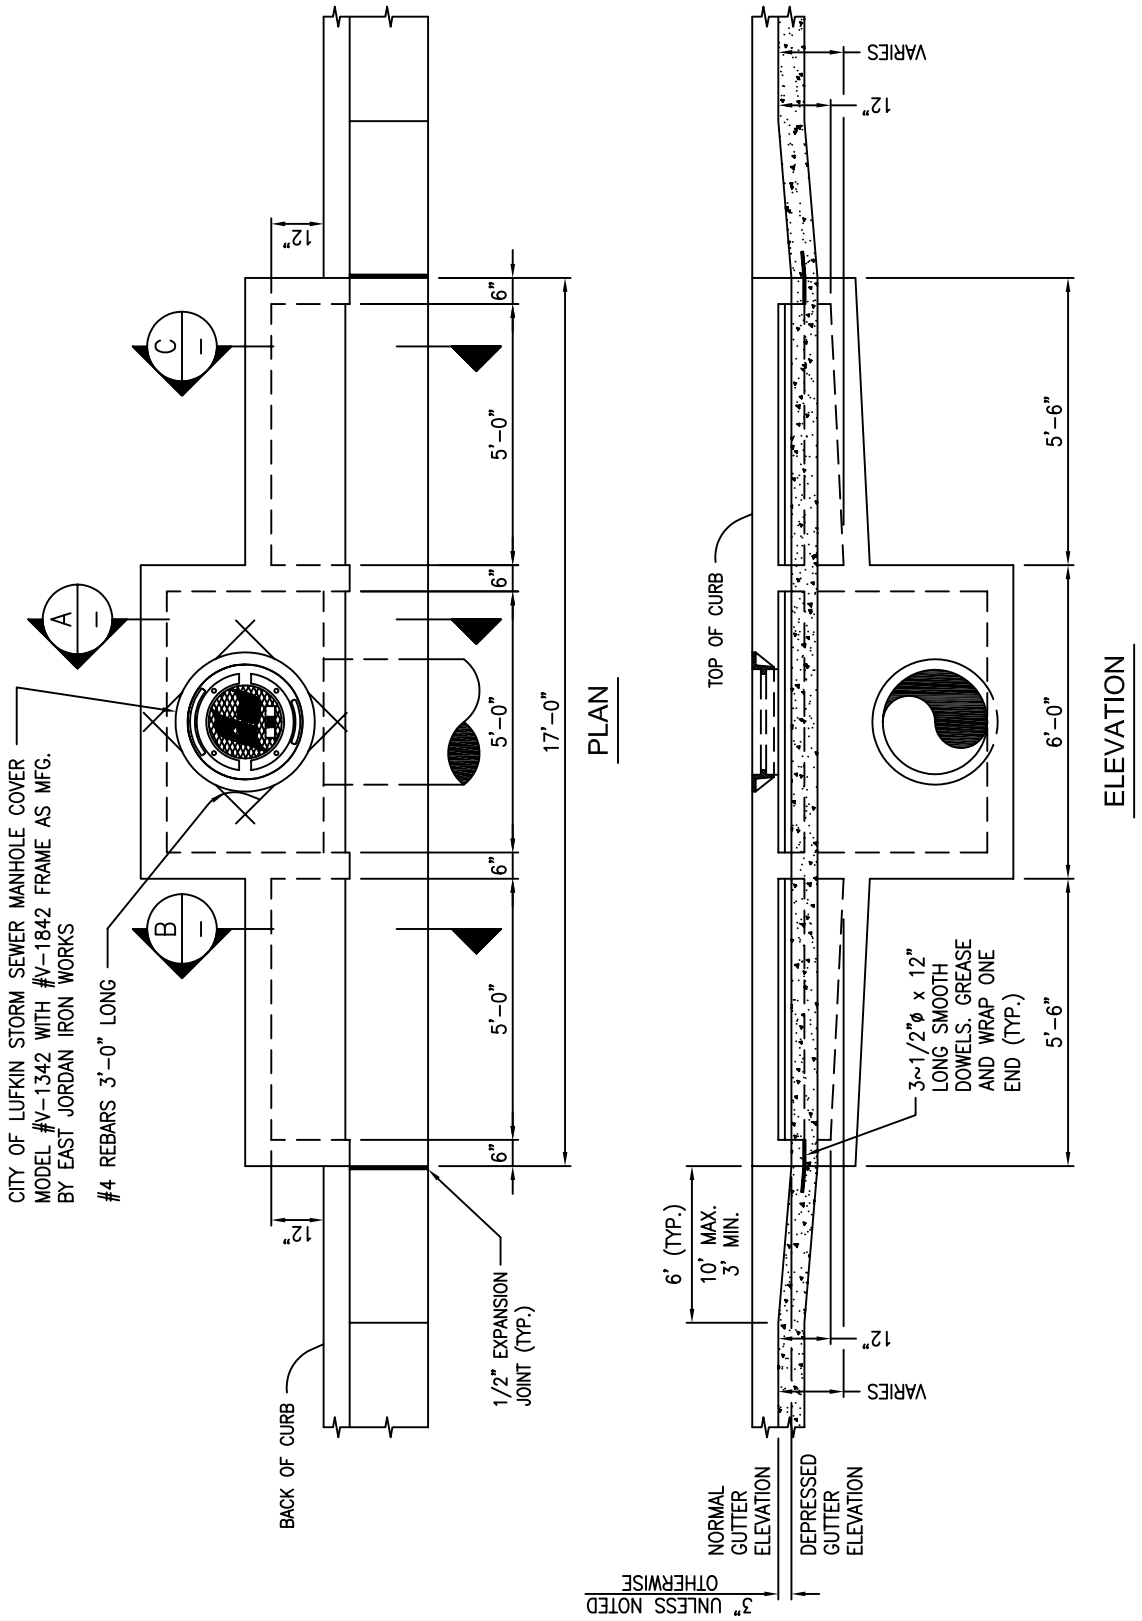

06_CURB_INLET_TYPE_C.Dwg

CITY OF LUFKIN
ENGINEERING DEPARTMENT
P.O. BOX 190
LUFKIN, TEXAS 75902-0190
PHONE: (936) 633-0414

STORM SEWER STANDARDS

TYPE "C" CURB INLET

06

10-13-03